Figure 4 - Project Site Plan

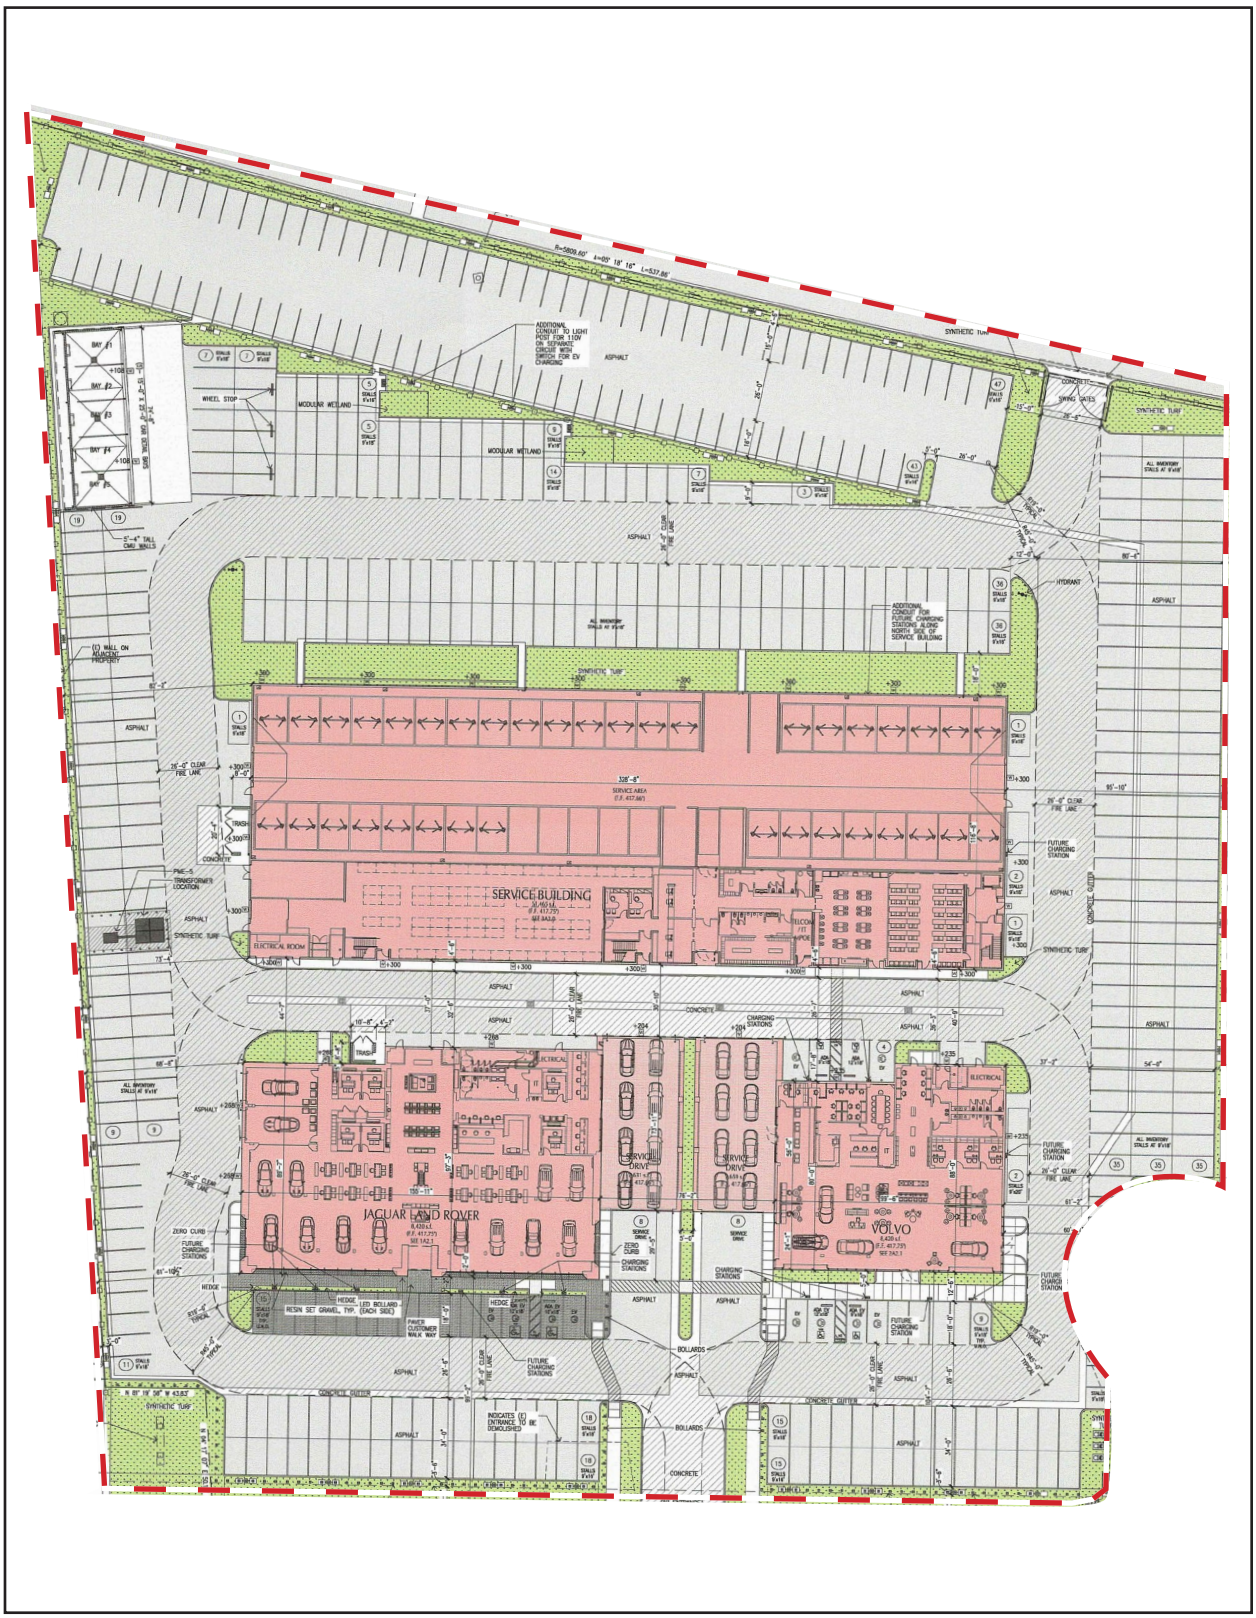

Project Boundary

0 125
Scale (Feet)